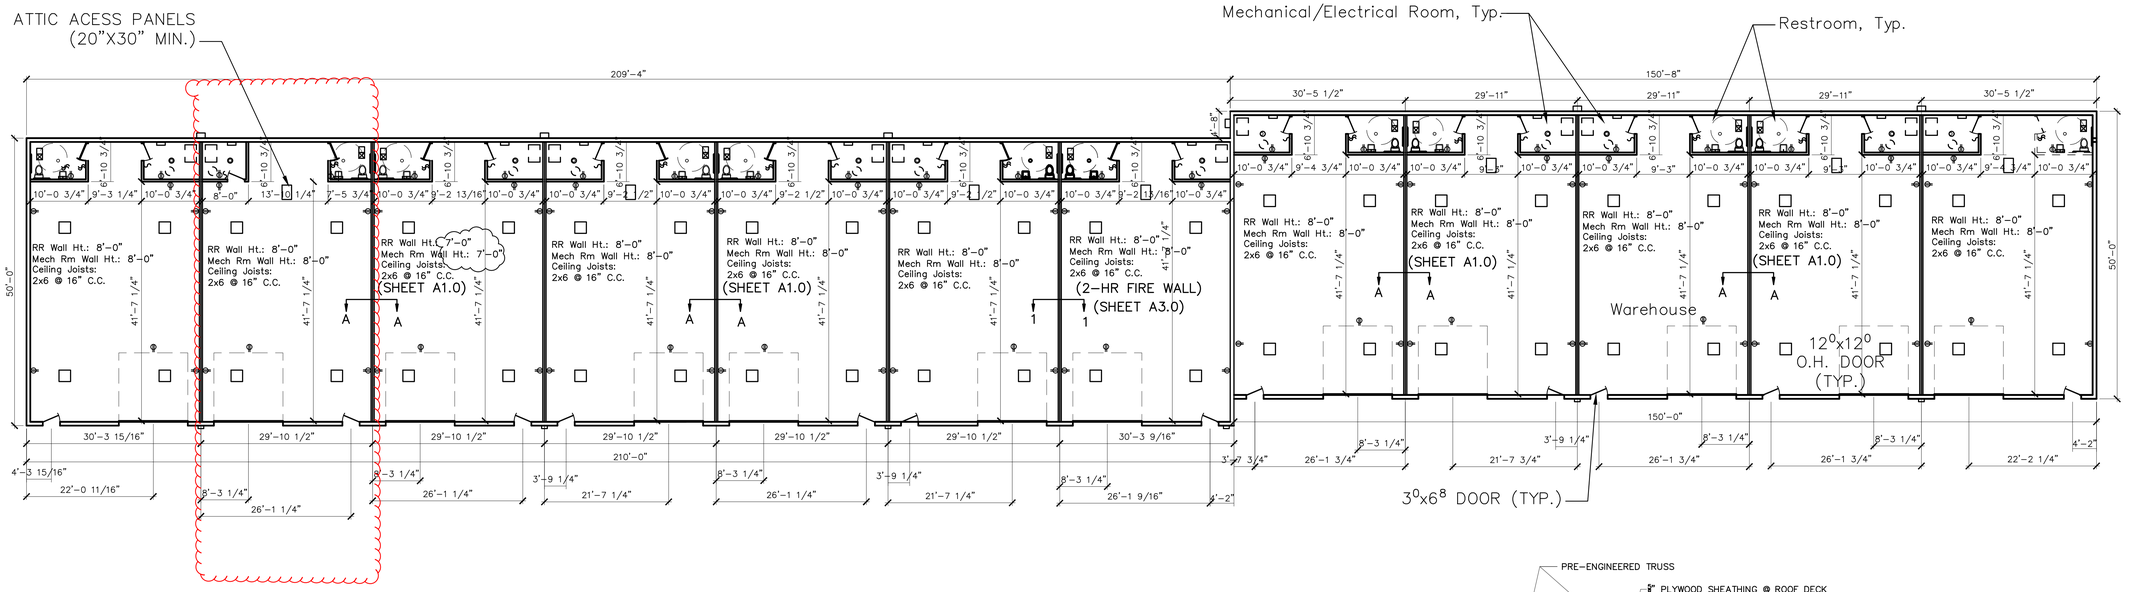

FLOOR PLAN

SCALE: 3/32" = 1'-0"

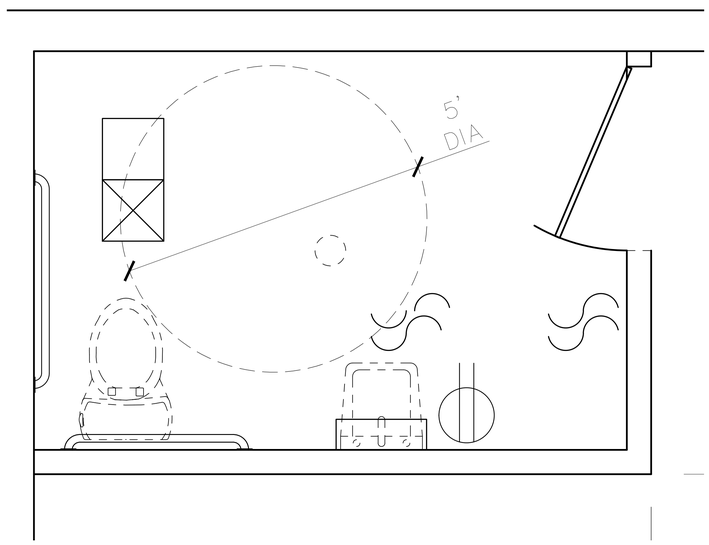

ENLARGED RESTROOM PLAN

SCALE: 1" = 1'-0"

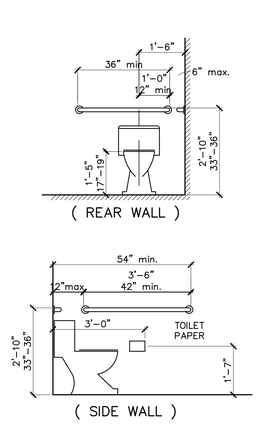

GRAB BARS @ WATER CLOSETS

SCALE: 1/2" = 1'-0"

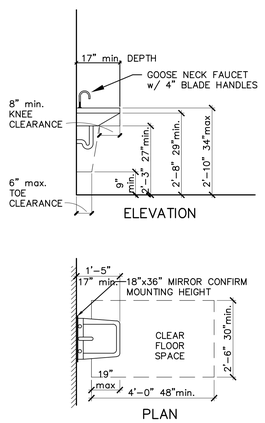

LAVATORY CLEARANCES

SCALE: 1/2" = 1'-0"

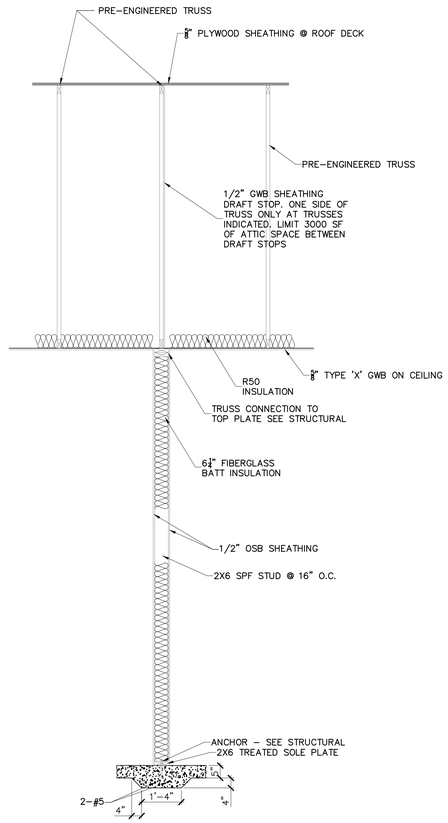

A-A / A1.0 WALL SEC. WITH ATTIC DRAFT STOP

SCALE: 1/2" = 1'-0"

DRAWINGS ARE THE SOLE PROPERTY OF BD CONSTRUCTION, INC./KEARNEY, WHO RETAINS ALL RIGHTS THEREIN PROVIDED BY THE COMMON LAW AND STATUTES OF THE STATE OF NEBRASKA, AND ANY REPRODUCTION OR TRANSMITTAL THEREOF WITHOUT THE EXPRESS WRITTEN CONSENT OF BD CONSTRUCTION IS STRICTLY PROHIBITED.

BD Construction
209 East 6th Street
Post Office Box 726
Kearney, NE 68848
TEL 308.234.1836

WHAT'S THE BD? Visit Us At www.bdconstruction.com

REVISIONS	BY

MASONRY UNLIMITED WAREHOUSE SPACE

KEARNEY, NEBRASKA

FLOOR PLAN

SEAL:

PROJECT NO: 23-03-050

DRAWN BY: L. AMEN

DATE: 2-12-2024

SHEET NO: A1.0

We Bring Your Concept To Reality